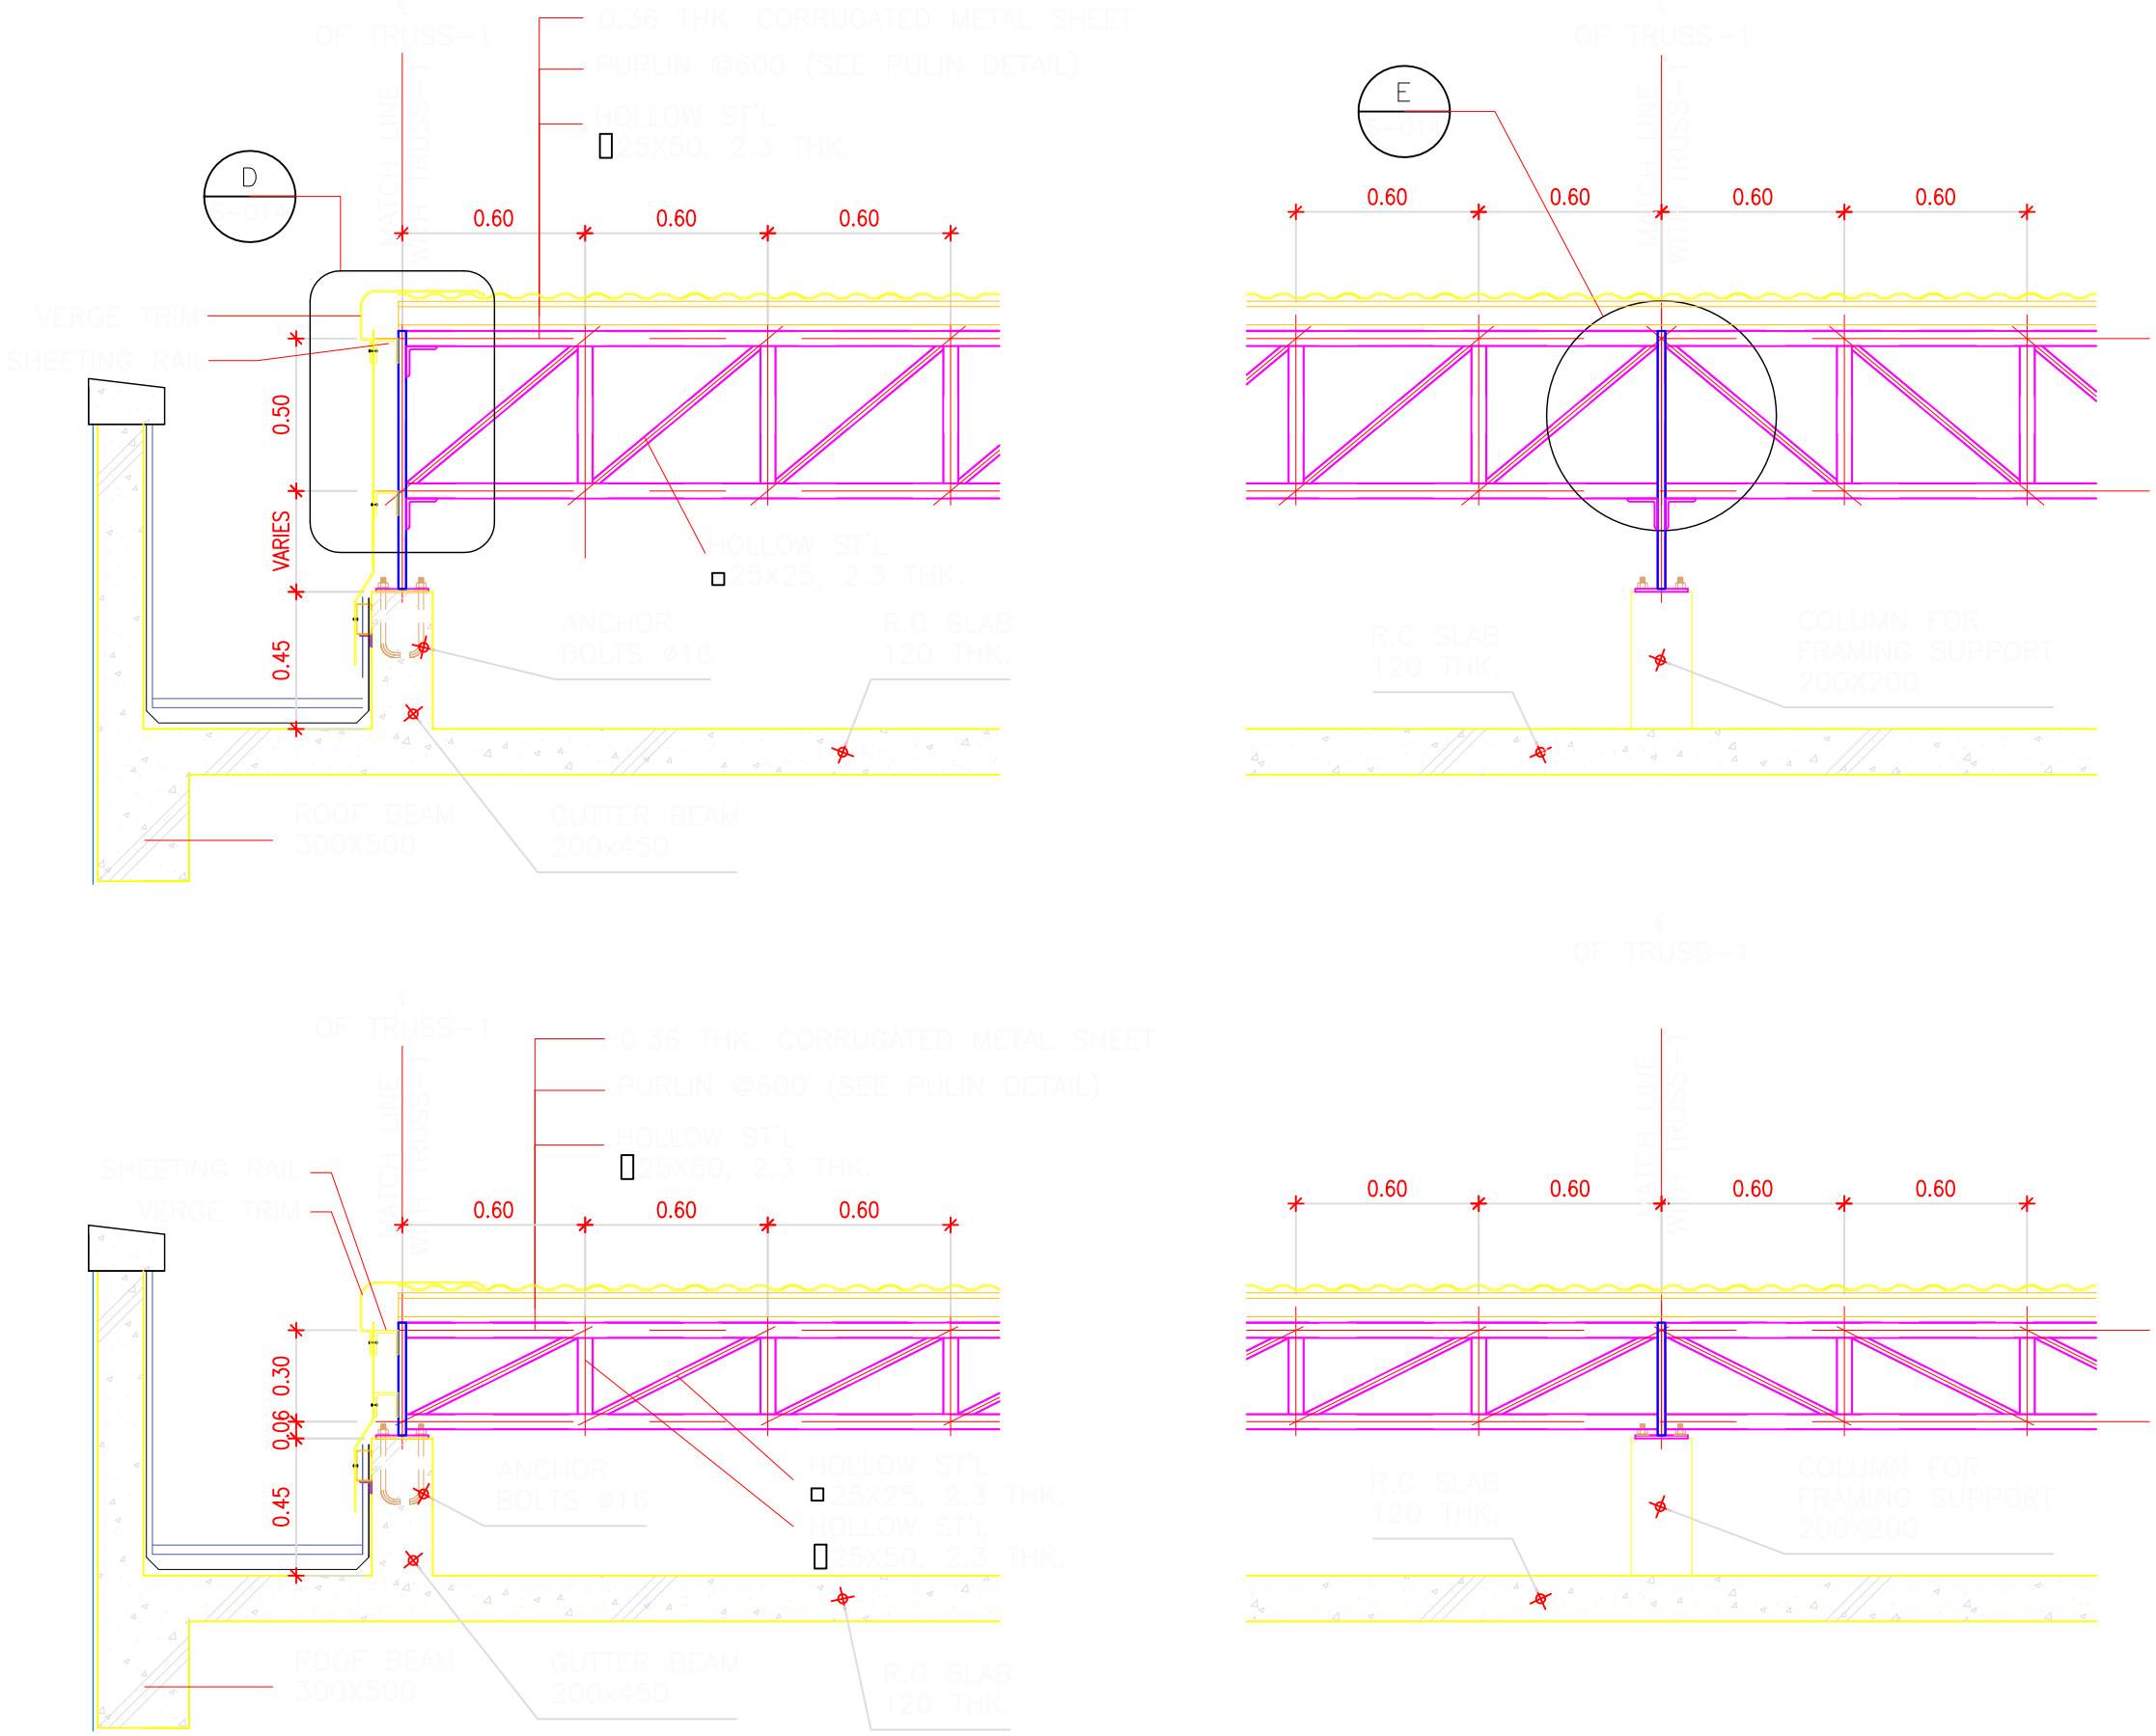
0.36 THK. CORRUGATED METAL SHEET
PURLIN @600 (SEE PULIN DETAIL)
HOLLOW ST'L
25X50, 2.3 THK.
D
E
0.60
0.60
0.60
0.60
0.60
0.60
0.50
VARIES
0.45
VERGE TRIM
SHEETING RAIL
HOLLOW ST'L
25X25, 2.3 THK.
ANCHOR
BOLTS ø16
R.C SLAB
120 THK.
ROOF BEAM
300X500
GUTTER BEAM
200x450
R.C SLAB
120 THK.
COLUMN FOR
FRAMING SUPPORT
200X200
0.30
0.06
0.45
SHEETING RAIL
VERGE TRIM